


PLASSEY COLLEGE
PLASSEY, NADIA, WEST BENGAL

MASTER PLAN 2010 -2022
Concept for Basic Development Plan


Prepared by
Prasenjit Kumar Guha
Architect.

PLASSEY COLLEGE, NADIA
KALYANI UNIVERSITY

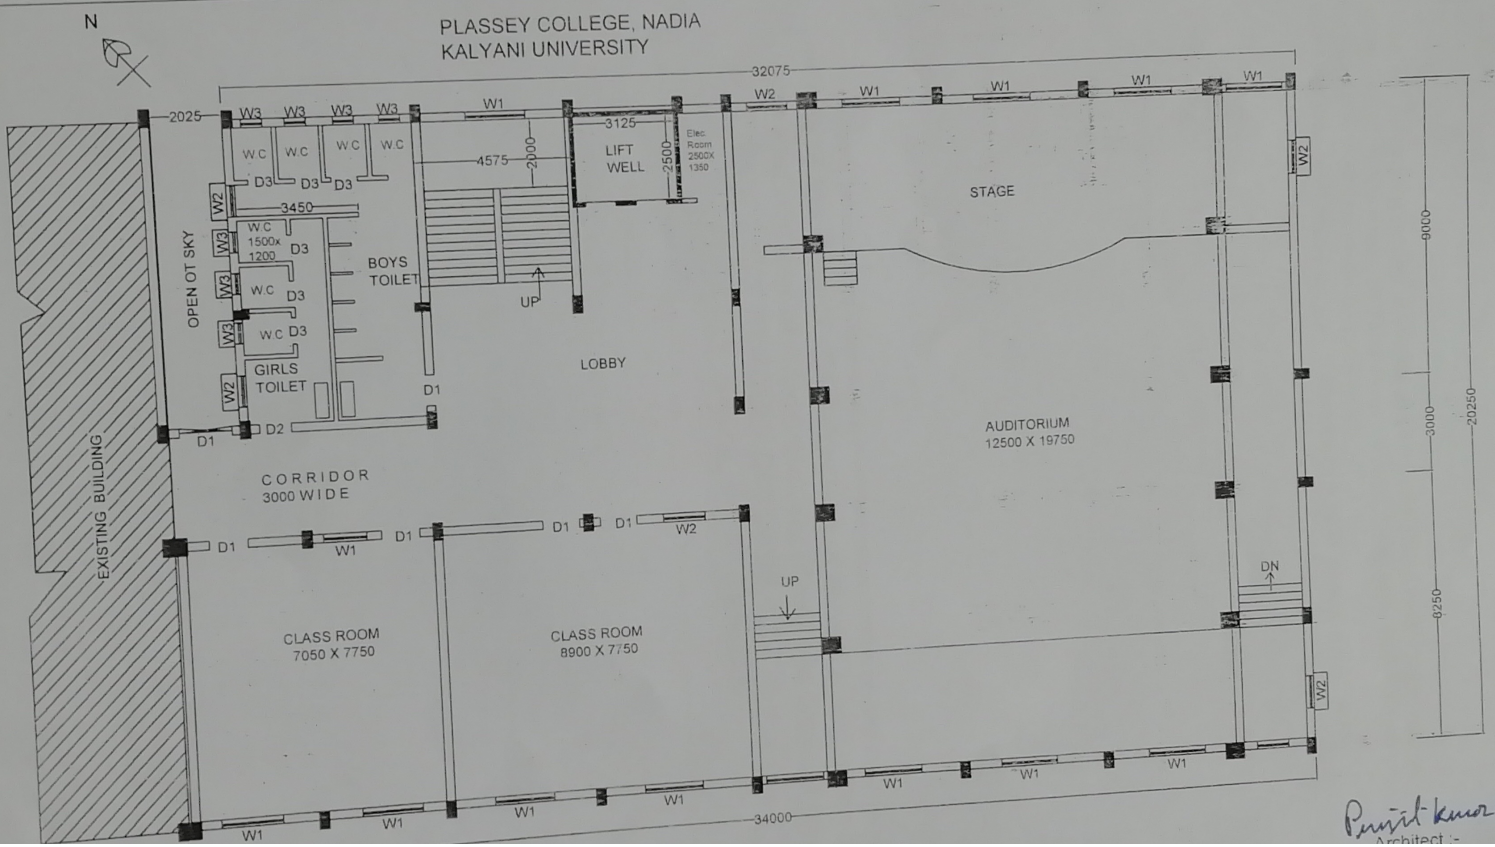


Punit Kumar
Architect

N

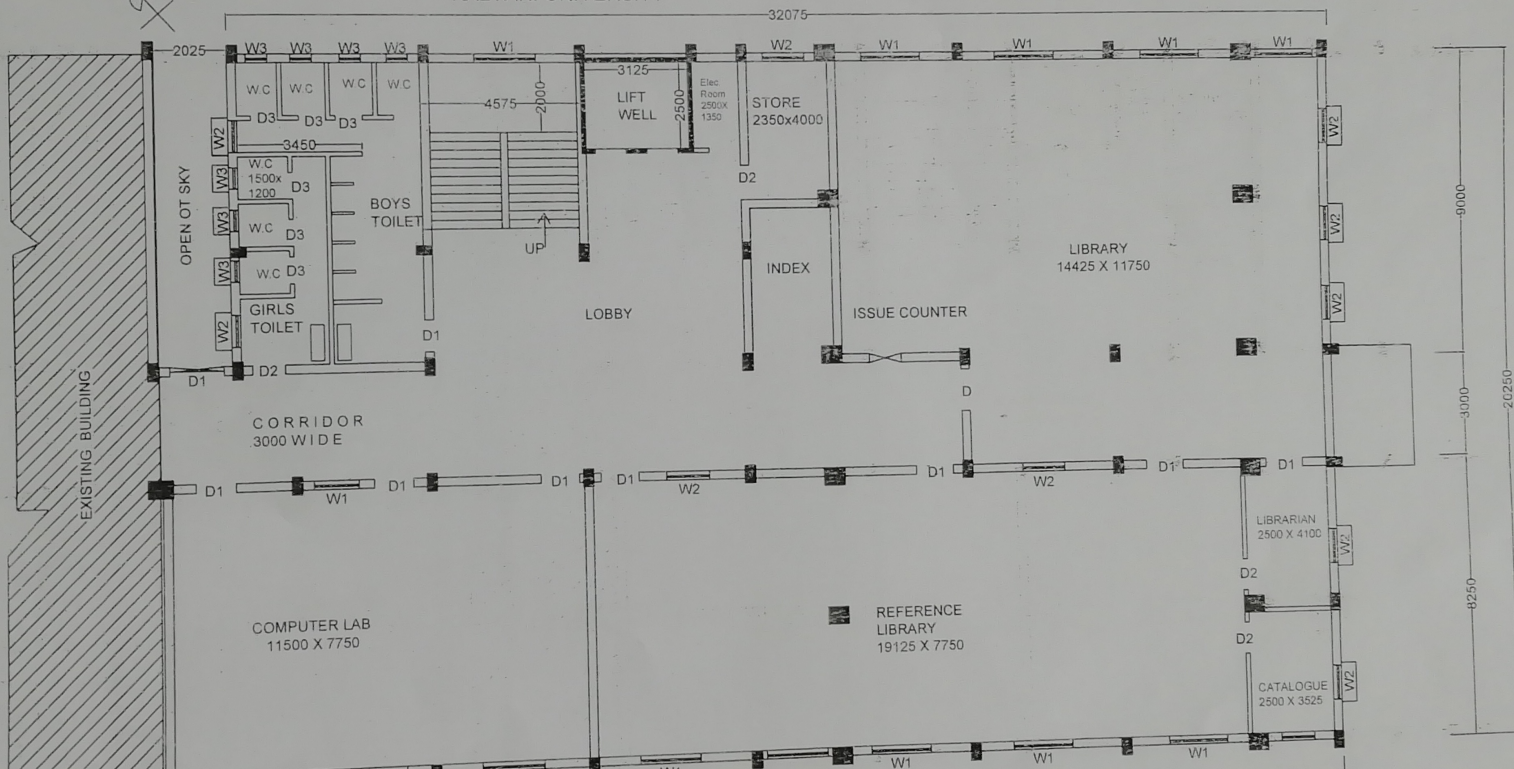



PLASSEY COLLEGE, NADIA
KALYANI UNIVERSITY

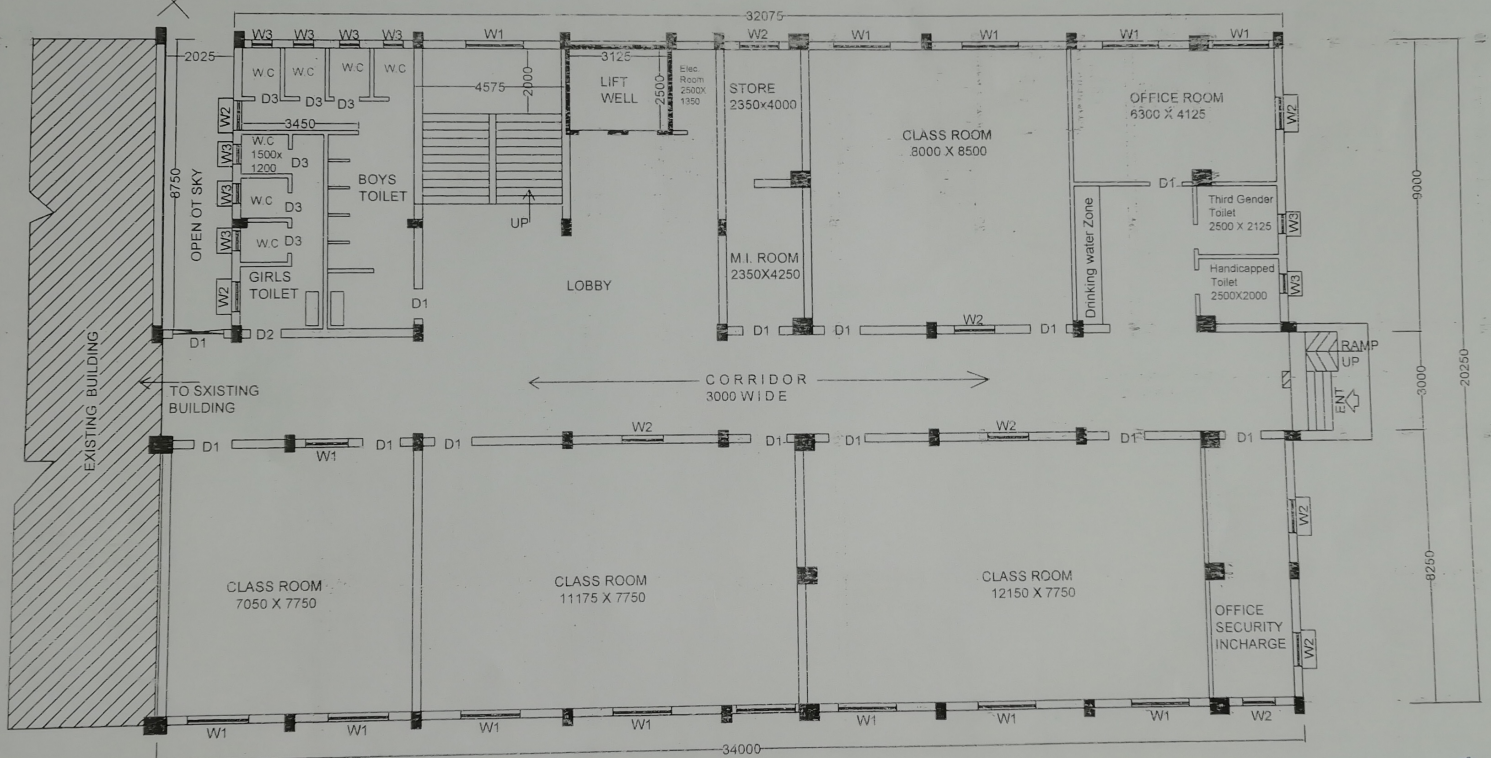


PROPOSED ANNEX BUILDING
GROUND FLOOR PLAN

SCALE - 1:100

Signature of Authority

Prasenjit Kumar Guha
Architect :-
Prasenjit Kumar Guha

MASTER PLAN PLASSEY COLLEGE, KALYANI UNIVERSITY

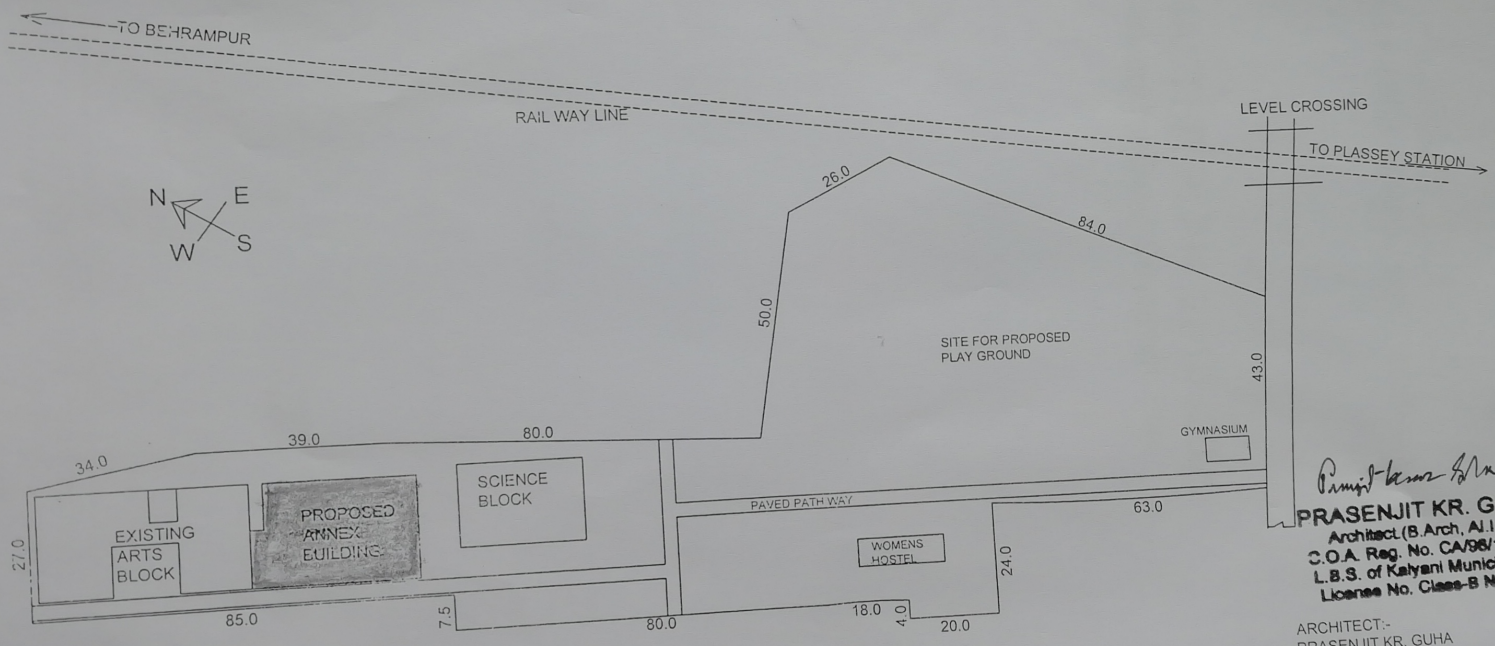

ALL DIMENSION IN METER

Prasenjit Kr. Guha
PRASENJIT KR. GUHA
 Architect (B. Arch, A.I.A.)
 C.O.A. Reg. No. CA/98/18523
 L.B.S. of Kalyani Municipality
 License No. Class-B No.-15
 ARCHITECT:-
 PRASENJIT KR. GUHA